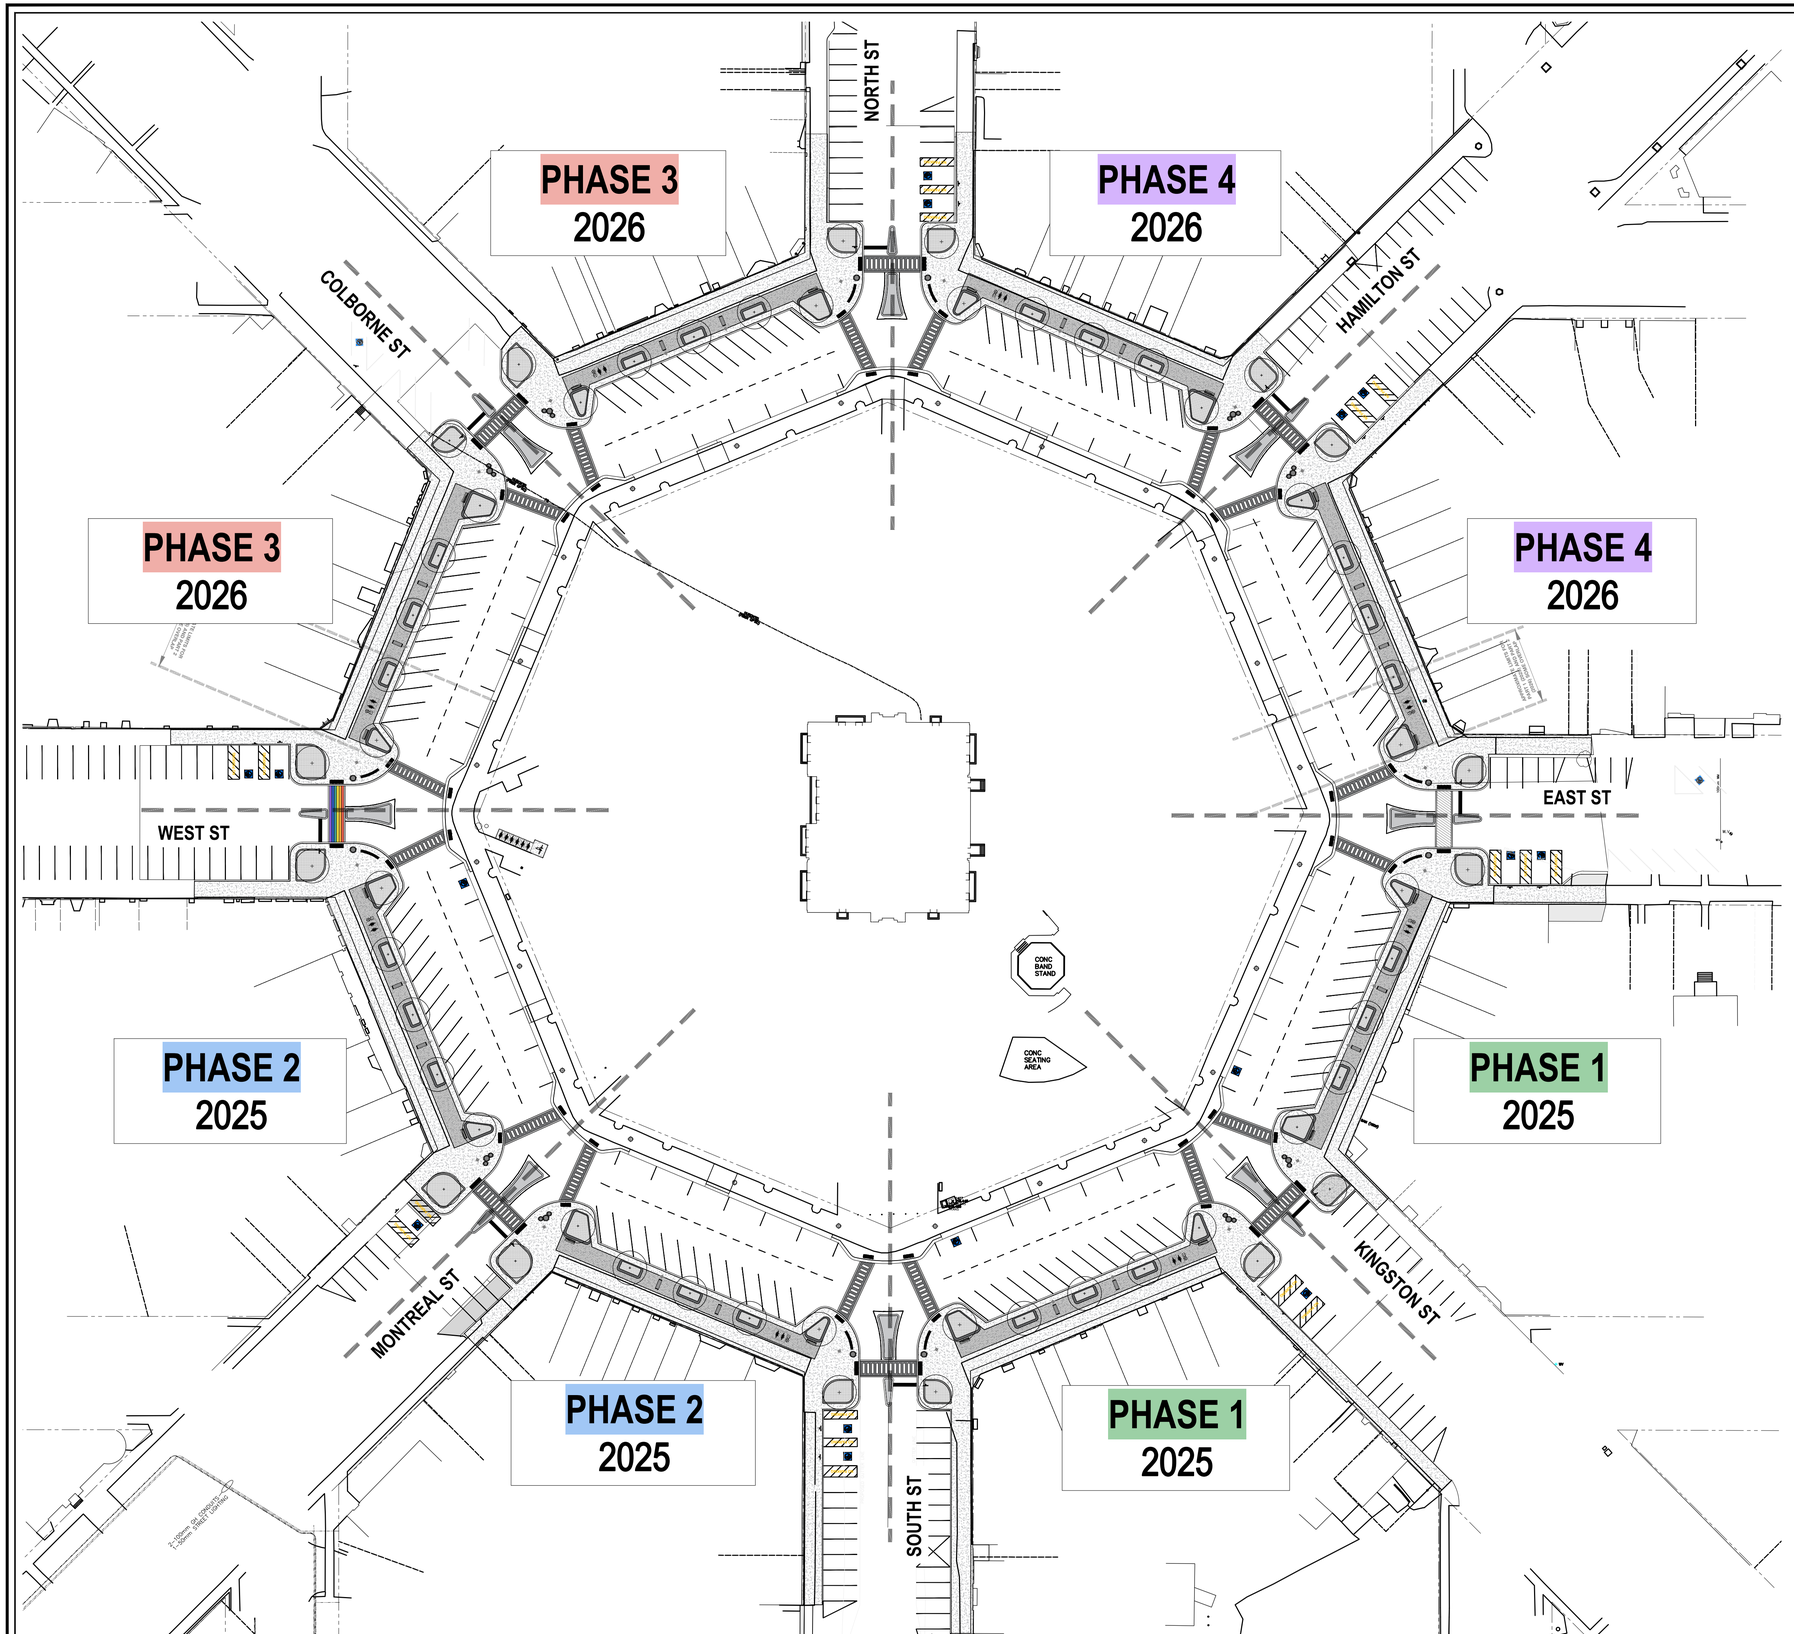

KEY PLAN
N.T.S.

Legend

LANDSCAPE KEY PLAN

DOWNTOWN REVITALIZATION PROJECT
GODERICH, ONTARIO

ISSUED FOR TENDER,
NOT FOR CONSTRUCTION.

ONTARIO ASSOCIATION OF LANDSCAPE ARCHITECTS
JENNIFER HACKER
OALA
23.01.2025
MEMBER

DATE	ISSUE	BY
19 DEC 2024	ISSUED FOR DRAFT TENDER REVIEW	JH
23 JAN 2025	ISSUED FOR TENDER	JH

GSP group
201-72 Victoria Street South
Kitchener, Ontario N2G 4Y9
T 519 569 8883
F 519 569 8643
162 Locke Street South, Suite 200
Hamilton, Ontario L8P 4A9
T 905 572 7477
www.gspgroup.ca

Date: Nov 08, 2024
Drawn By: OW, RH
Scale: 1:500
Project No.: 23218

L1.00